



① SECTION B-B

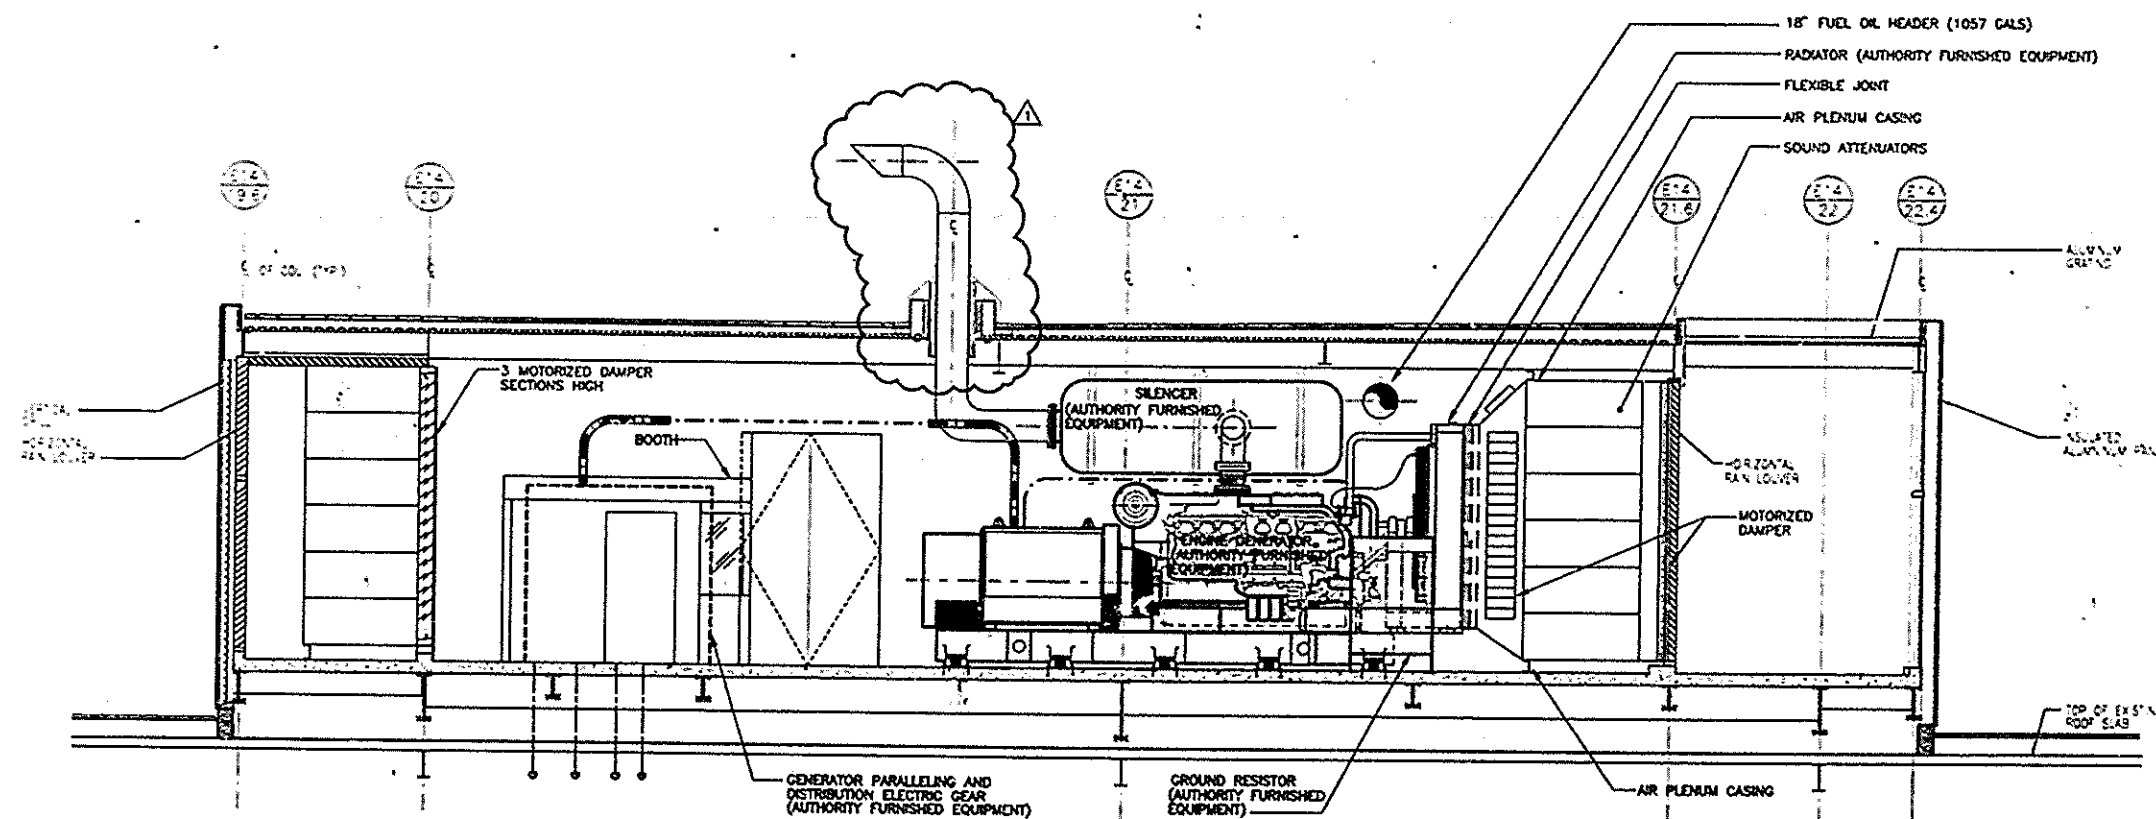

② SECTION A-A

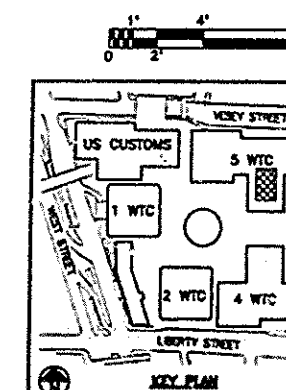

Sheet 58 of 112

THE PORT AUTHORITY
OF NY & NJ



ORIGINAL SIGNED & SEALED BY
N.Y. P.E. (OR R.A.)

**Joseph R. Loring
& Associates, Inc.**
consulting engineers

One Pennsylvania Plaza
New York, New York 10045
Tel: (212) 512-7400, Fax: (212) 512-7402

THE OFFICE OF
**DANIEL
LEIBOWITZ
P.C.**

REGISTERED PROFESSIONAL ENGINEER
IN THE STATE OF NEW YORK, LICENSE NO. 10000
IN THE STATE OF NEW JERSEY, LICENSE NO. 100000000
TEL: (212) 512-7400 FAX: (212) 512-7402

**LESLIE E. ROBERTSON
ASSOCIATES, R.L.L.P.**

CONSULTING ENGINEERS
200 EAST 40TH STREET
NEW YORK, NY 10018
TEL: (212) 512-7400 FAX: (212) 512-7402

WE HEREBY CERTIFY THAT THIS IS A TRUE AND CORRECT
COPY OF ONE OF THE CONTRACT DRAWINGS CON-
STITUTING A PART OF CONTRACT NO. WTC-94-071
IN THE FORM IN WHICH SAID DRAWINGS EXECUTED AT
THE TIME THE SAID CONTRACT WAS EXECUTED BY
THE PARTIES.

DATE 1/16/98 *William A. Ashby*

DATE 4/10/98 *PK*

ENGINEER

12/12/97 CLARY DONALD
11/17/97 ISSUED FOR BID

No. Date Revision Approved

Engineering Department

Design Divisions

The World Trade Center

STANDBY POWER

5 WORLD TRADE CENTER

ELECTRICAL

GENERATOR BULKHEAD

ELEVATIONS

This drawing subject to conditions in contract.

All inventions, ideas, designs and methods

herein are reserved to Port Authority and

may not be used without its written consent.

F.F.P. M.A.R. Check by

Designed by Drawn by

Date 11/17/97 AS NOTED

Scale

Contract Number Drawing Number

WTC-94-071 E2-05